Configuration of building to be developed
and refined when site location is selected.

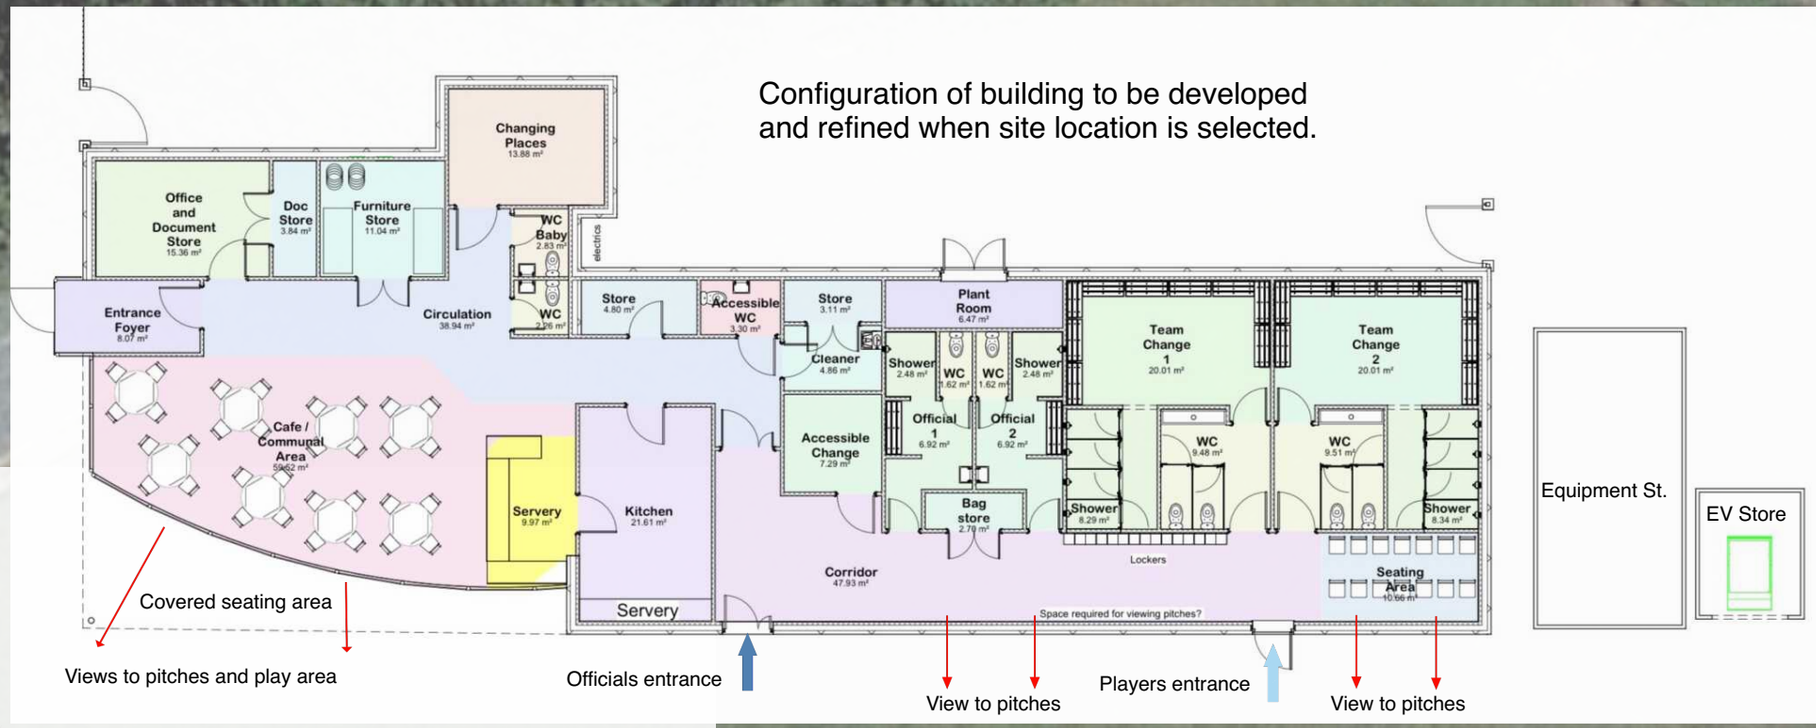


This elevation of building
to face play area

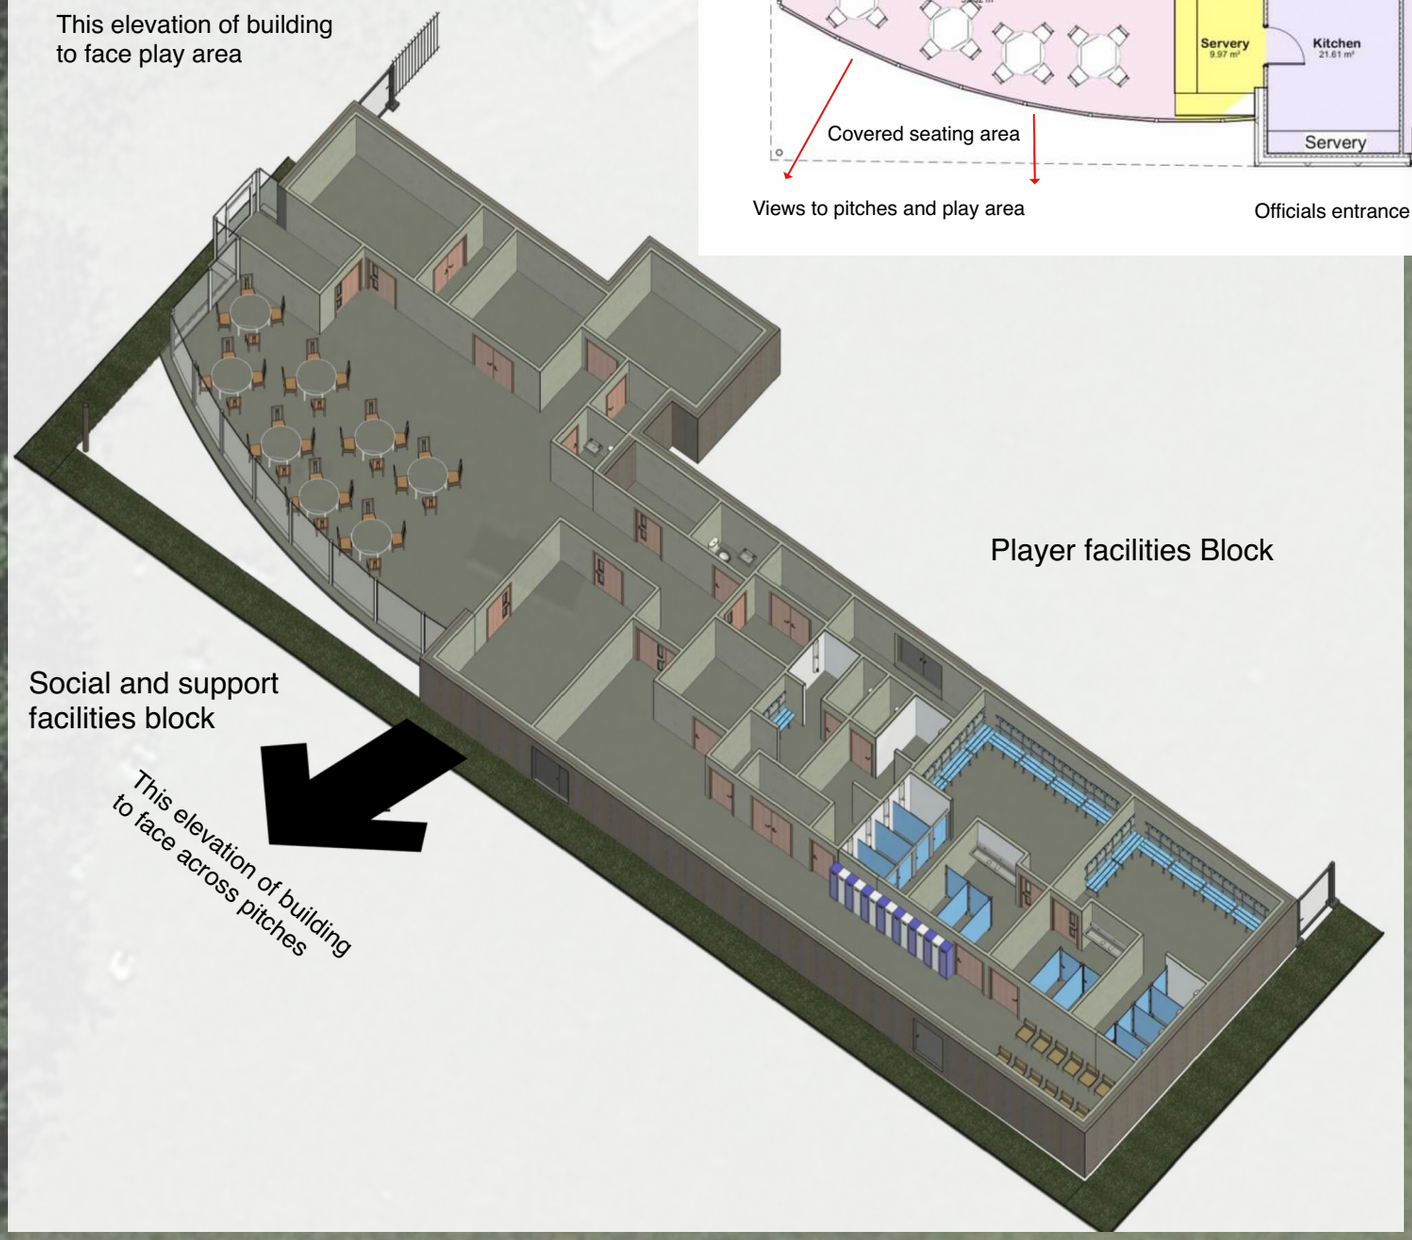


# Sutton Bridge Parish Council

## Proposed Pavilion

# Concept Building Plan

## General Arrangement

Project ref: A1625 - Issue 01 - 17.01.23

O&L

www.o-l-ltd.com